警示及说明 WARNING AND NOTES:

1、本套图纸须签字盖章并经国家有关部门批准方可施工!
This drawing can not be used for construction unless signed and sealed and approved and authorized by government!

2、本套图纸版权归筑博设计股份有限公司所有，如有疑问敬请垂询。
Copyright of this drawing is reserved by zhubo design Co., LTD. Contact us if you have any question.

3、不可按图纸（含CAD文件）量取尺寸，所有尺寸均须通过放样确定，未经同意不得使用、泄露、散布或复制文本文件及资料。
Do not scale from drawing(including CAD files). All dimensions must be verified on site.No use,disclosure,dissemination or duplication of any content in this document is allowed without prior consent.

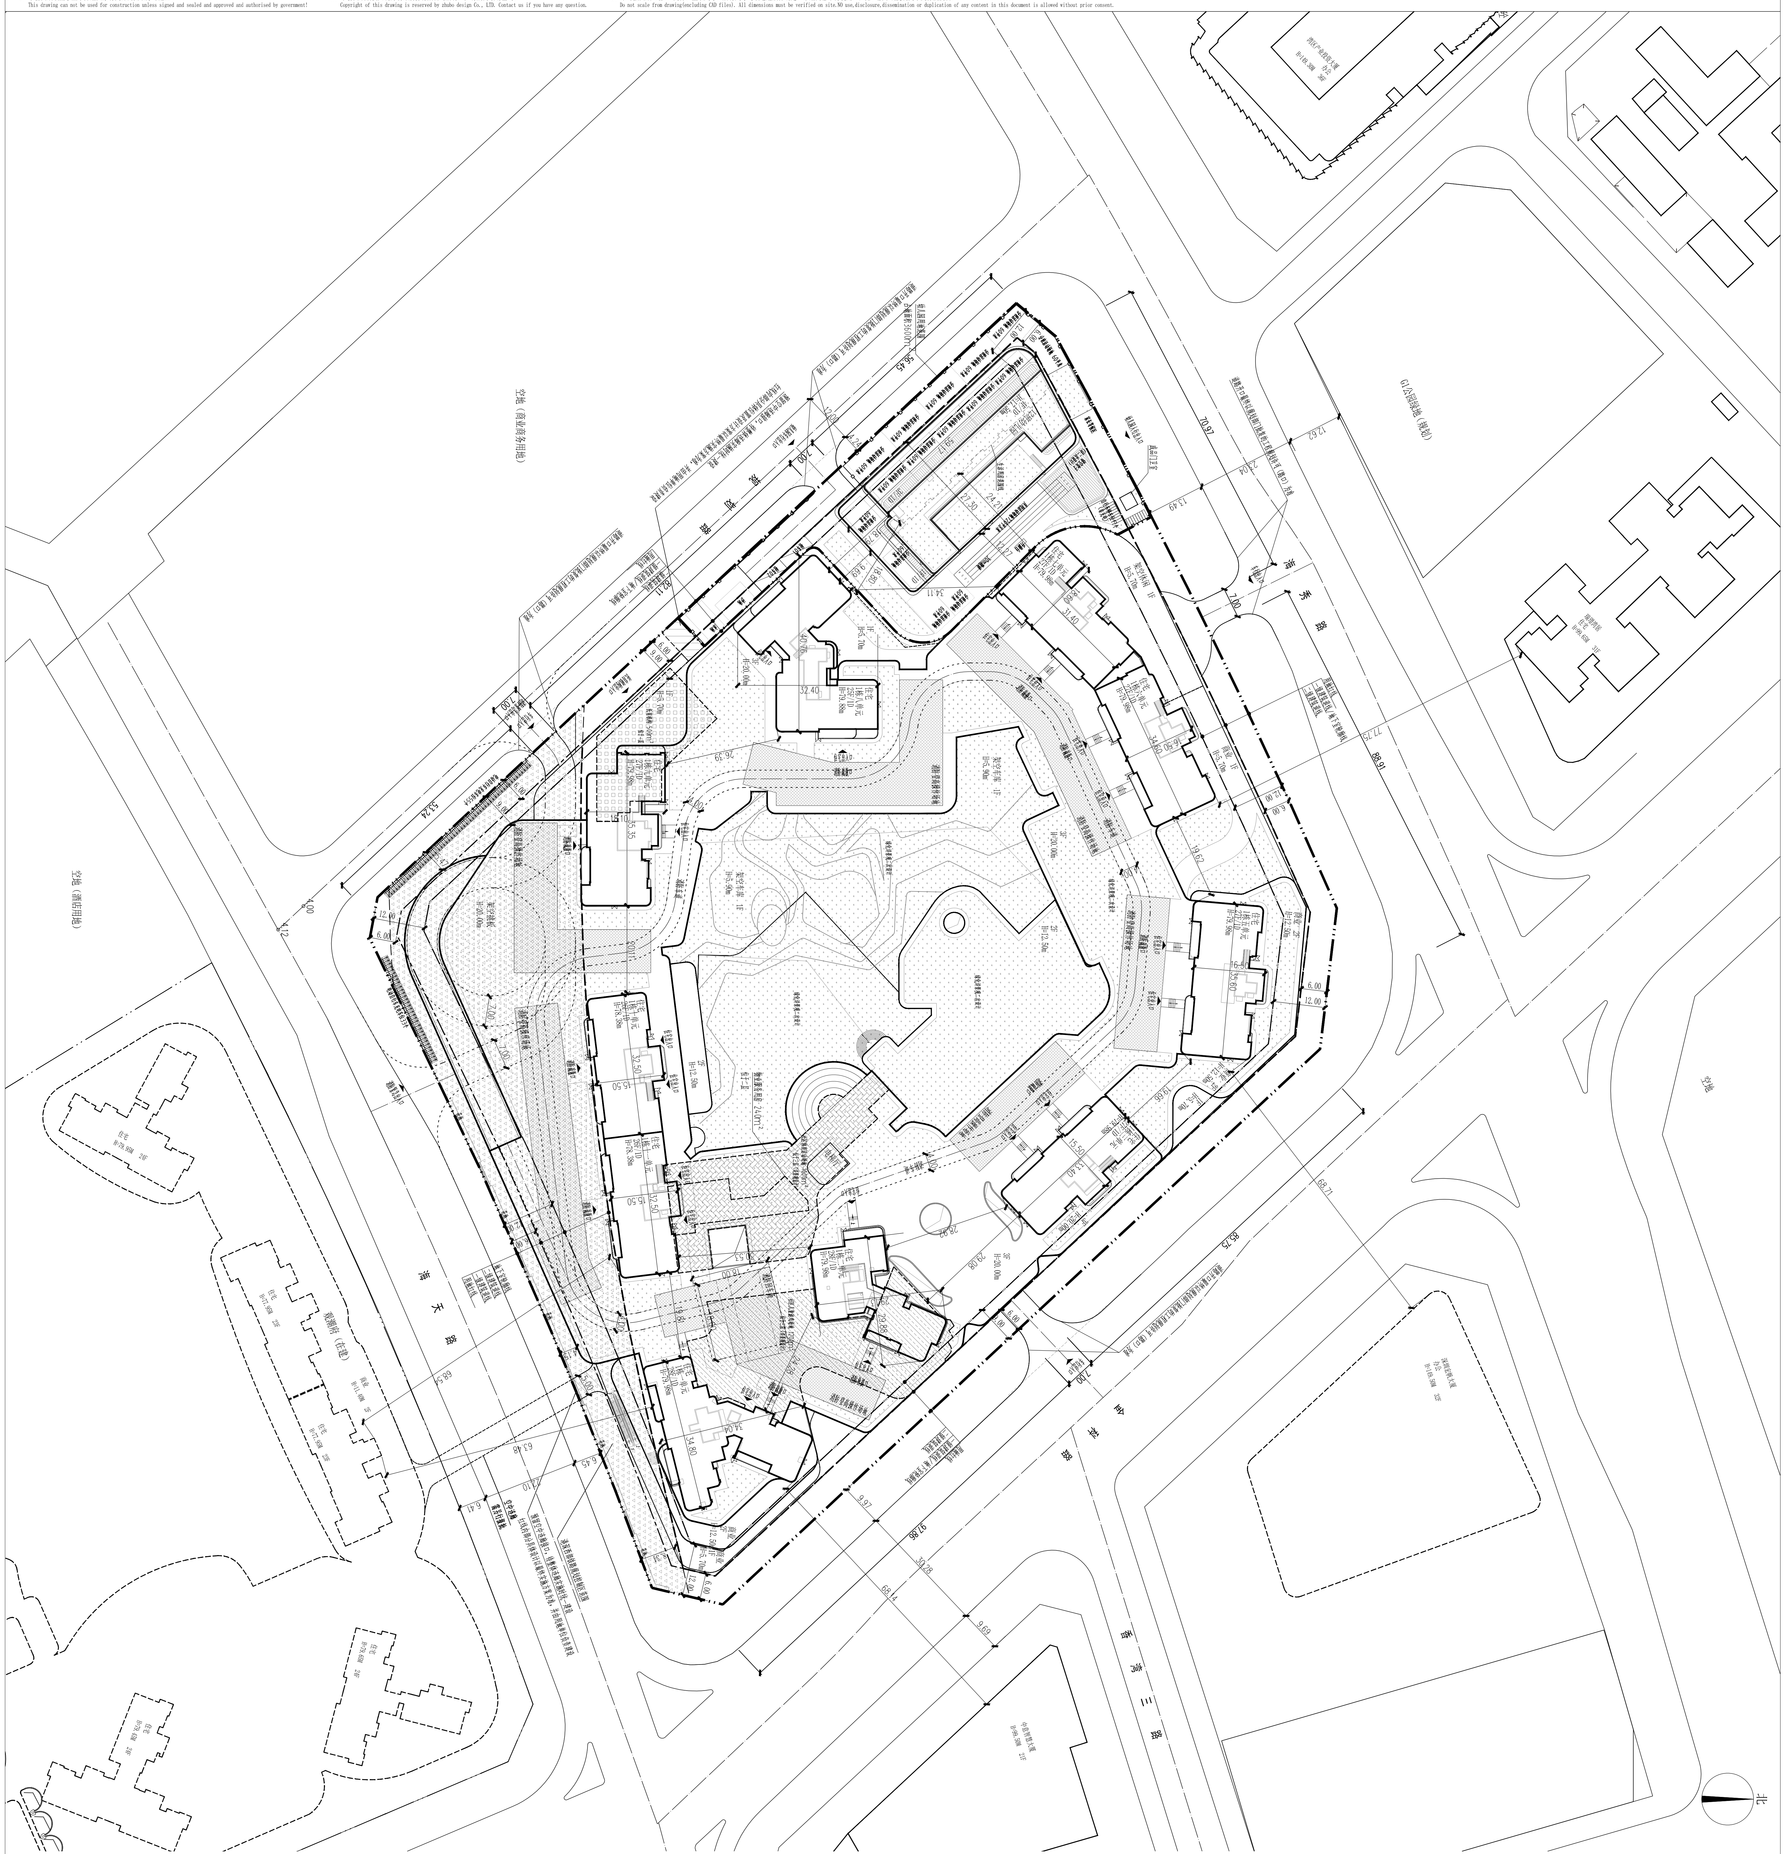
北
空地（商业用地）
空地（商业用地）
空地（商业用地）
空地
